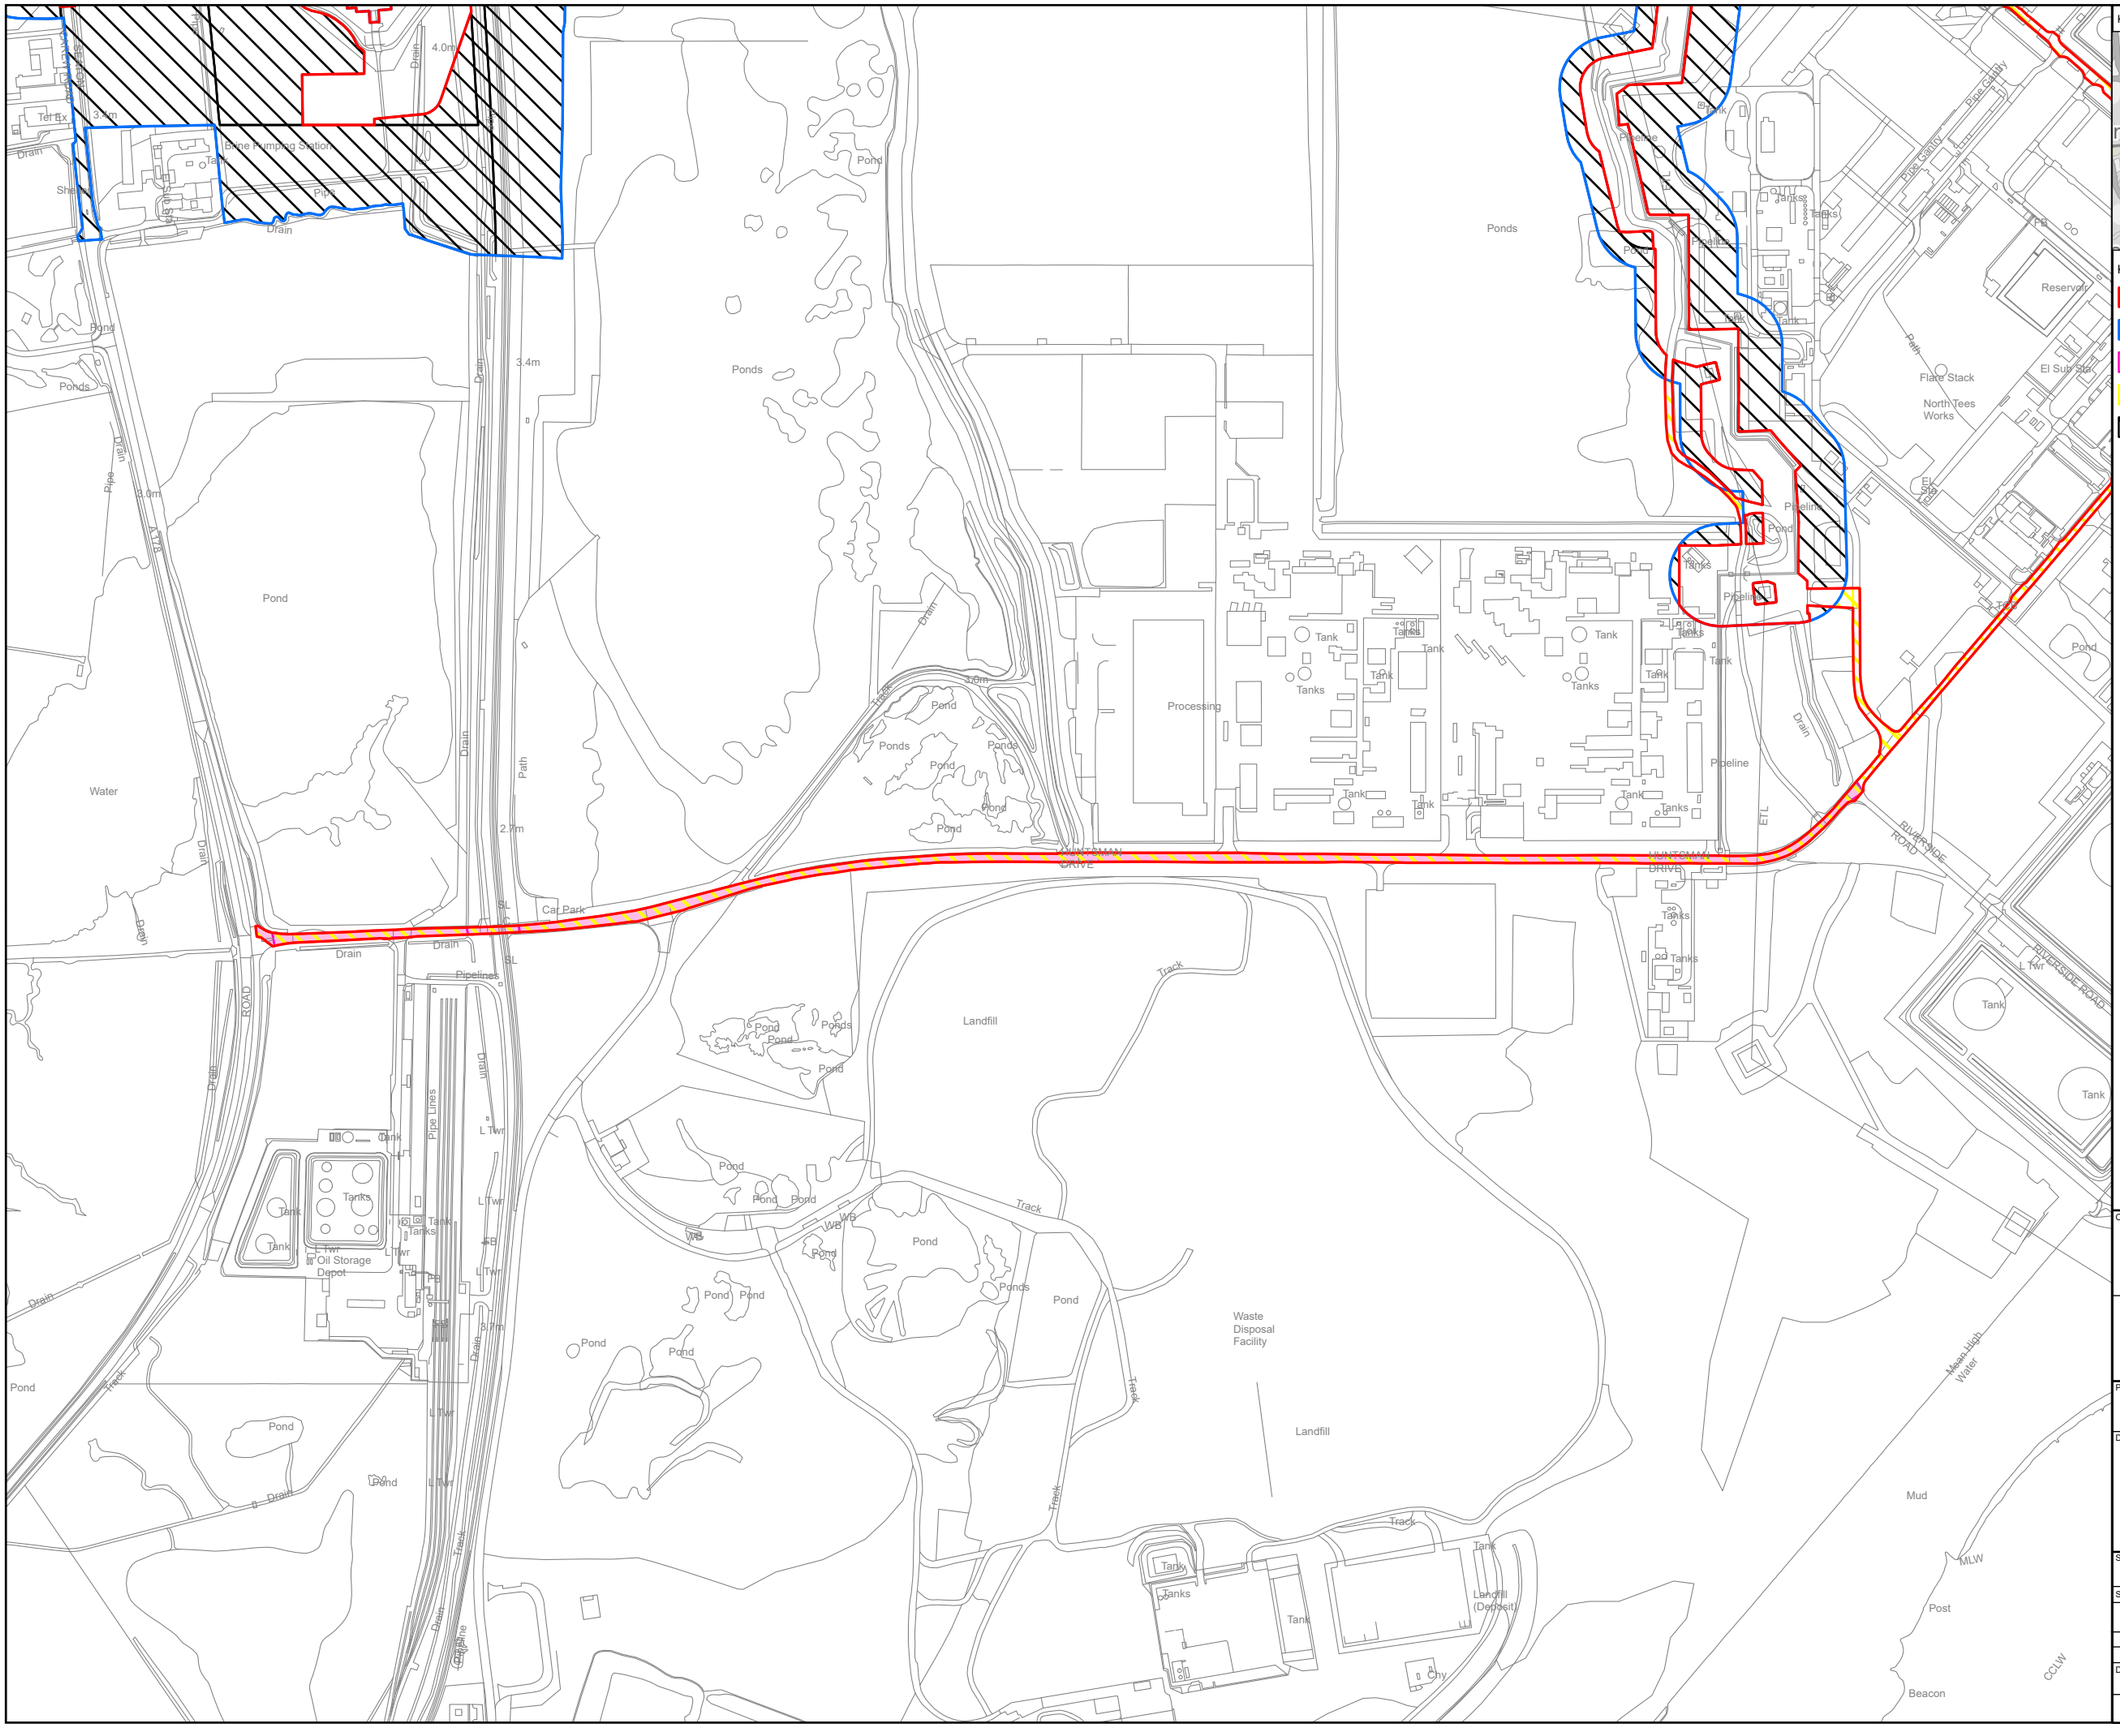

KEY PLAN

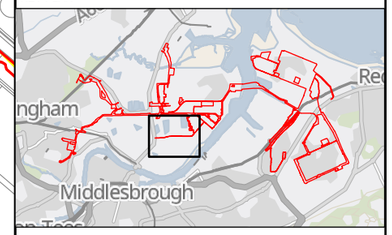

Key

- Revised Draft Order Limits
- Order Limits shown at Previous Statutory Consultation
- Land Interest Boundary
- Additional Land Area Required
- Land Area Reduced

© Crown copyright and database rights 2023 Ordnance Survey 0100031673. You are permitted to use this data solely to enable you to respond to, or interact with, the the organisation that provided you with the data. You are not permitted to copy, sub-licence, distribute or sell any of this data to third parties in any form.

© Crown copyright material is reproduced with the permission of Land Registry under delegated authority from the Controller of HMSO.

This material was last updated in September 2023 and may not be copied distributed, sold or published without the formal permission of Land Registry. Only an official copy of a title plan or register obtained from the Land Registry may be used for legal or other official purposes.

May contain public sector information licensed under the Open Government Licence v3.0.

Client: H2 Teesside

N

Designer: Ardent

Project: H2 TEESSIDE

Drawing Title:

STAGE 2 CONSULTATION
LAND INTEREST PLAN
AUGEAN NORTH LIMITED
SHEET 1 OF 1

Status: FINAL		Revision	000
		Date	06/12/2023
Scale 1:6,000 @ A3	Spatial Reference System	British National Grid	

0 25 50 100 150 200 250 300 Metres

Drawn By	Checked By	Approved By
J.NEYE-SWIFT	N/A	J.WITHINGTON

Drawing reference: 073_ARDG_H2Teesside_LIC

This document is not to be used in whole or in part other than for the intended purpose and project for which it was prepared and provided.

Plot Date: 06 December 2023 20:26
File Name: C:\Users\JakeN\Ardent Management Ltd\Projects - Aecom - H2 Teesside\P16 - GIS & CAD Files\073_ARDG_TeessideArcPro Projects\Re-Consultation Plans\073_ARDG_H2Teesside_LIC_Batch_1_LOP.aprx